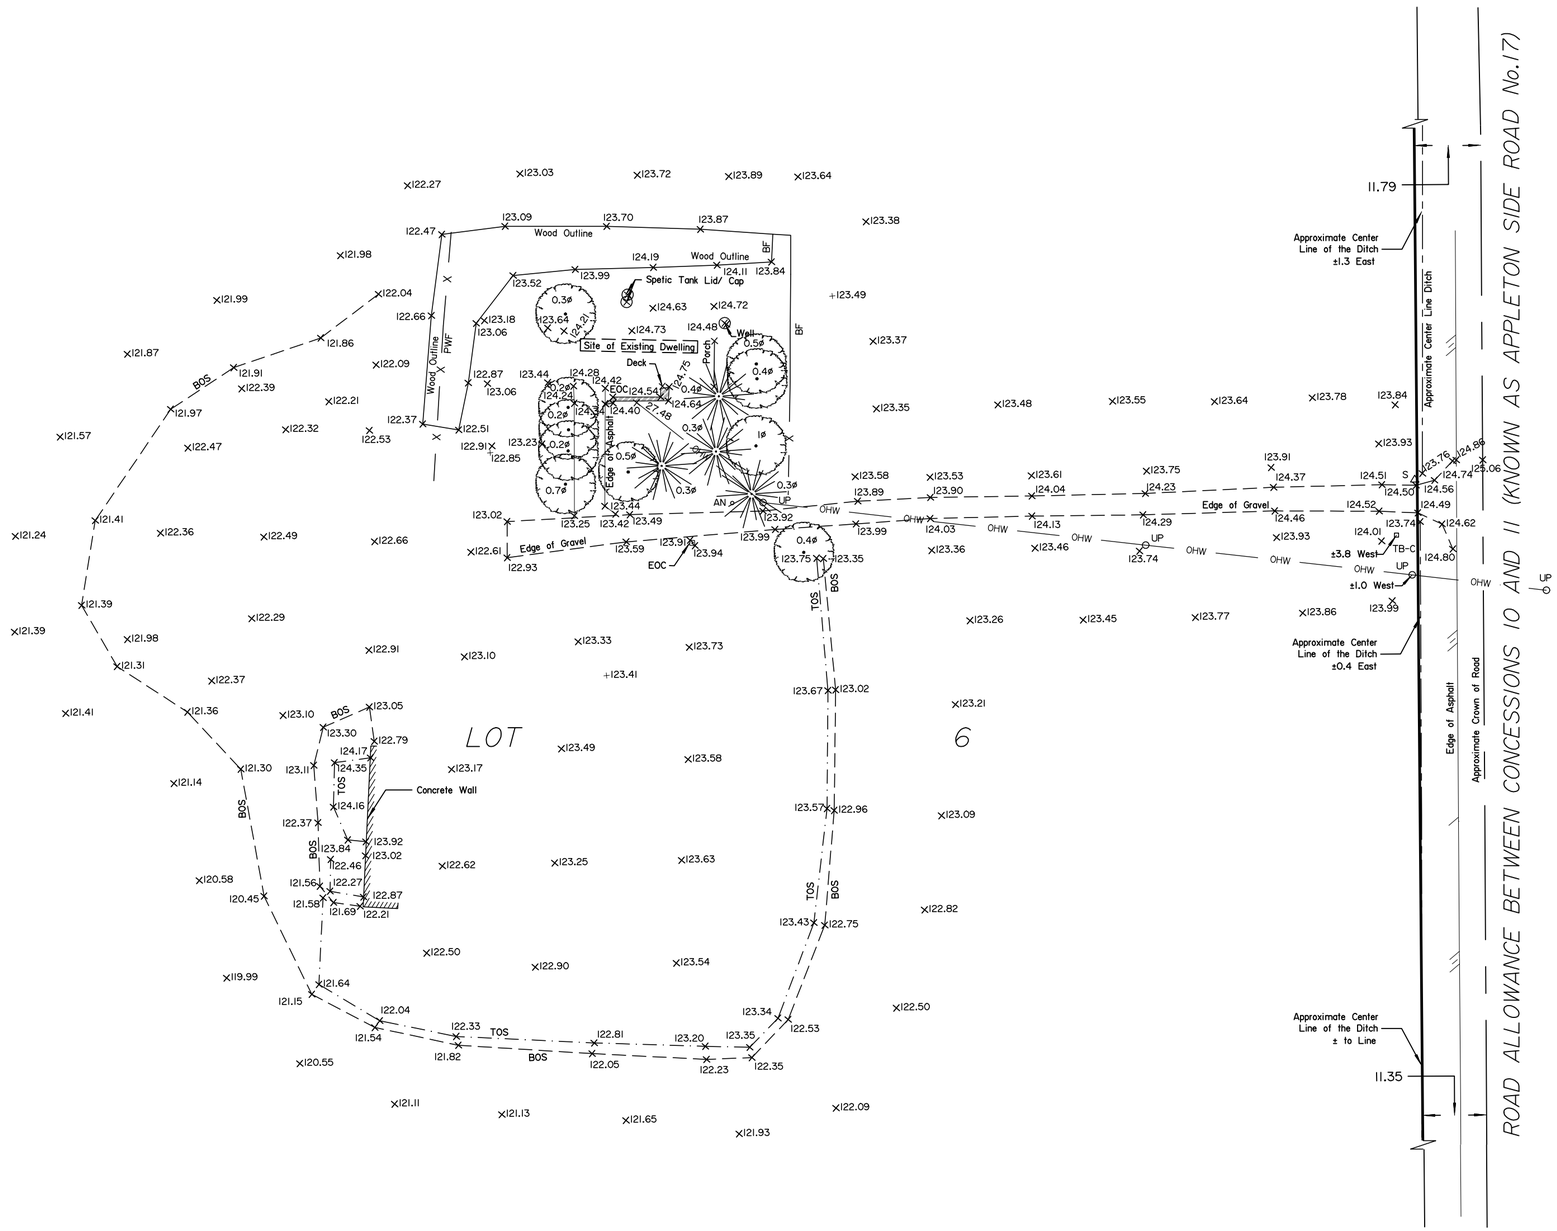

TOPOGRAPHICAL SKETCH OF

4361 APPLETON SIDE ROAD ALMONTE

Prepared by Annis, O'Sullivan, Vollebekk Ltd.
Field Work Completed April 28, 2022.

Scale 1 : 750

30 22.5 15 7.5 0 15 30 Metres

Metric

DISTANCES SHOWN ON THIS PLAN ARE IN METRES AND CAN BE CONVERTED TO FEET BY DIVIDING BY 0.3048

Notes & Legend

	Denotes	
—— OHW ——	"	Overhead Wires
UP	"	Utility Pole
TB-C	"	Cable Terminal Box
	"	Deciduous Tree
	"	Coniferous Tree
S	"	Sign
BF	"	Board Fence
PWF	"	Post and Wire Fence
TOS	"	Top of Slope
BOS	"	Bottom of Slope
EOC	"	Edge of concrete
Ø	"	Diameter
+ 65.00	"	Location of Elevations
	"	Property Line
AN	"	Anchor

Caution

This is NOT a Plan of Survey and shall not be used except for the purpose indicated in the title block.

ELEVATION NOTES

1. Elevations shown are geodetic and are referred to the CGVD28 geodetic datum.

© Annis, O'Sullivan, Vollebekk Ltd, 2022. "THIS SKETCH IS PROTECTED BY COPYRIGHT"

Ontario Land Surveyors
ANNIS, O'SULLIVAN, VOLLEBEKK LTD.
14 Concourse Gate, Suite 500
Nepean, Ont. K2E 7S6
Phone: (613) 727-0850 / Fax: (613) 727-1079
Email: Nepean@aovltd.com

Job No. 22716-22 OttawaValleyGrainProduct PtLot6 CIO RA SK D2 FL

Y:\2022\22716-22-4361 appleton side rd K. Stewart-bv\Drawings\22716-22 OttawaValleyGrainProduct PtLot6 C10 RA SK D2.dwg